MORTVARY CHAPEL
WOODLAWN CEMETERY

CANANDAIGUA · N.Y.

SCALE 1/4 IN = 1 · FT

D.B.R. 23 · 5 · 05

49.

ALLEN & COLLINS.
ARCHITECTS · BOSTON.

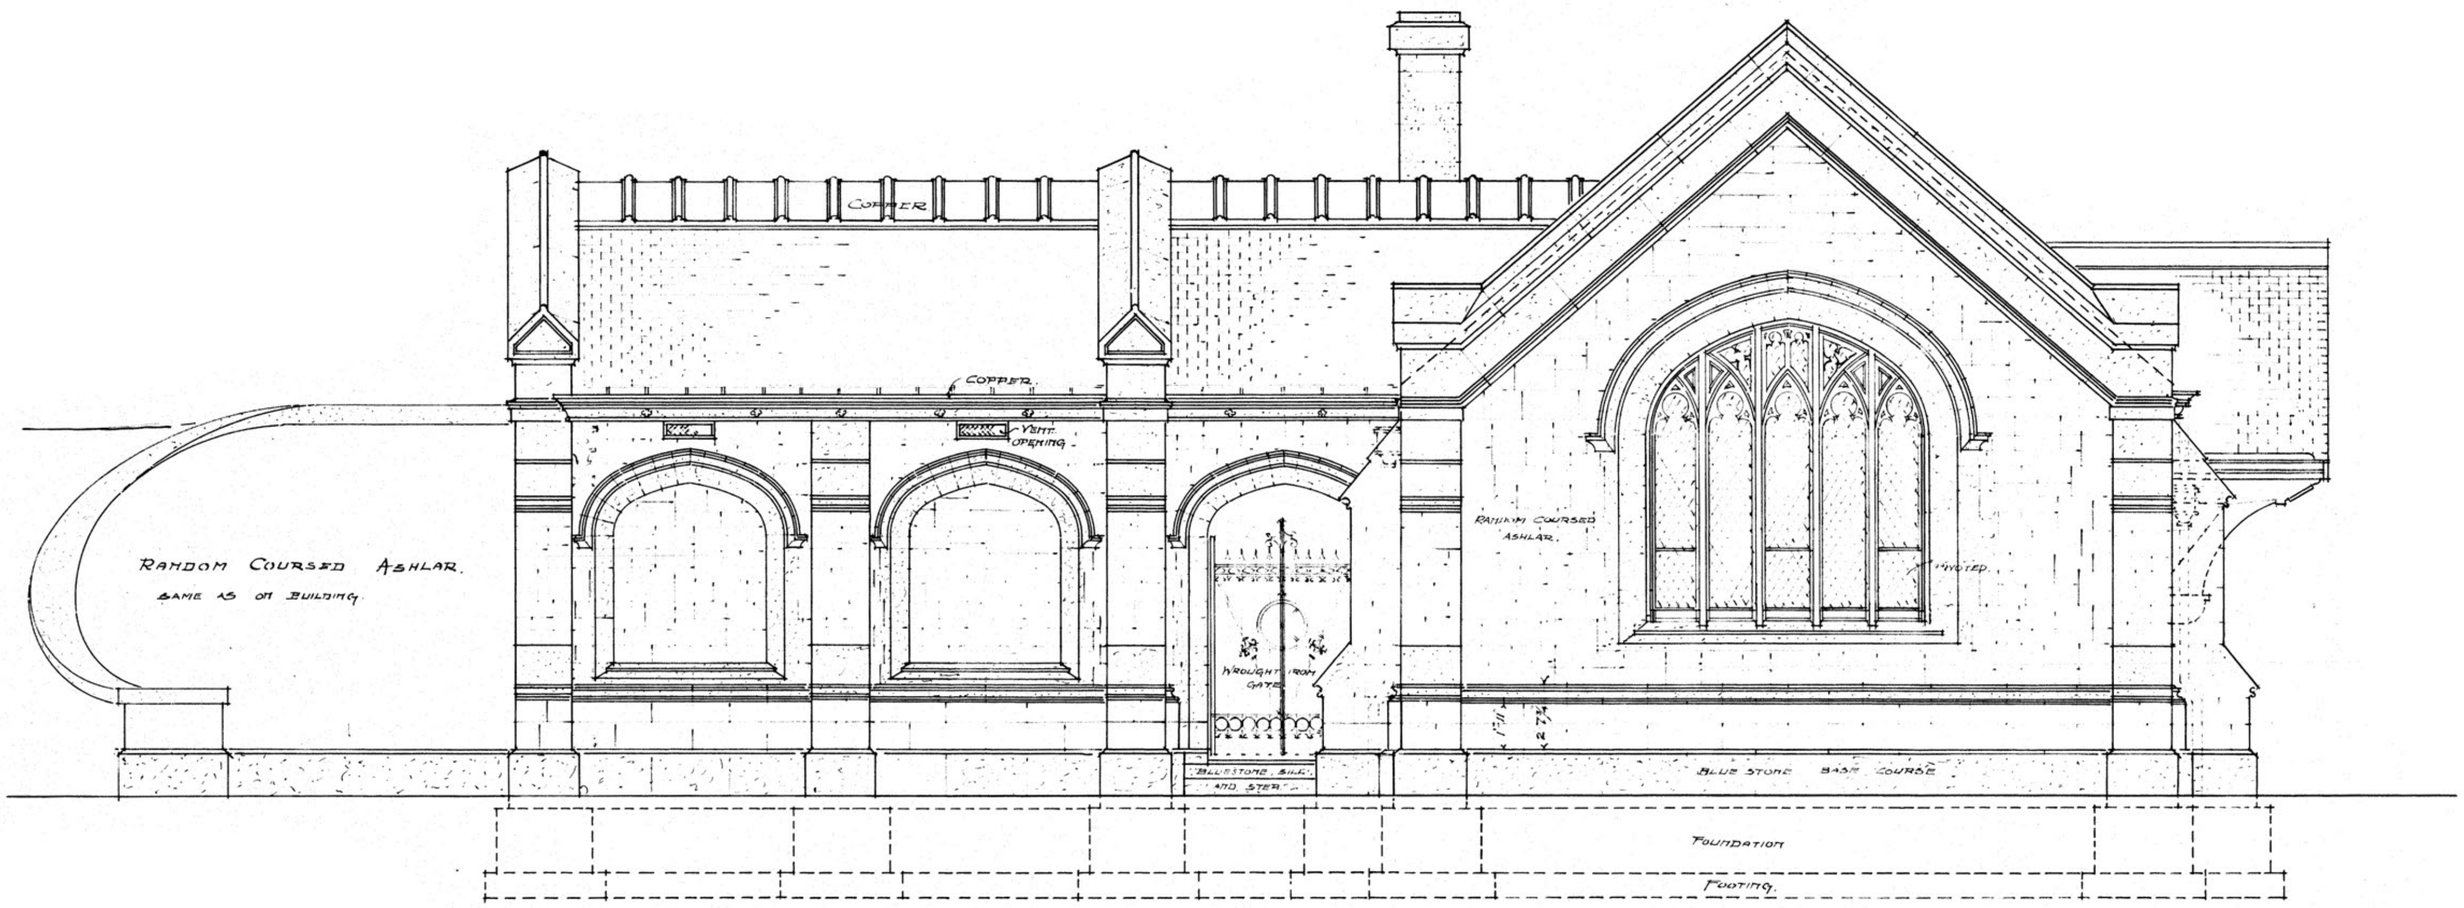

· SOUTH ELEVATION ·

NOTE:-
TRIMMINGS STIPPLED IN TO BE LIMESTONE EXCEPT BASE COURSE & STEPS.